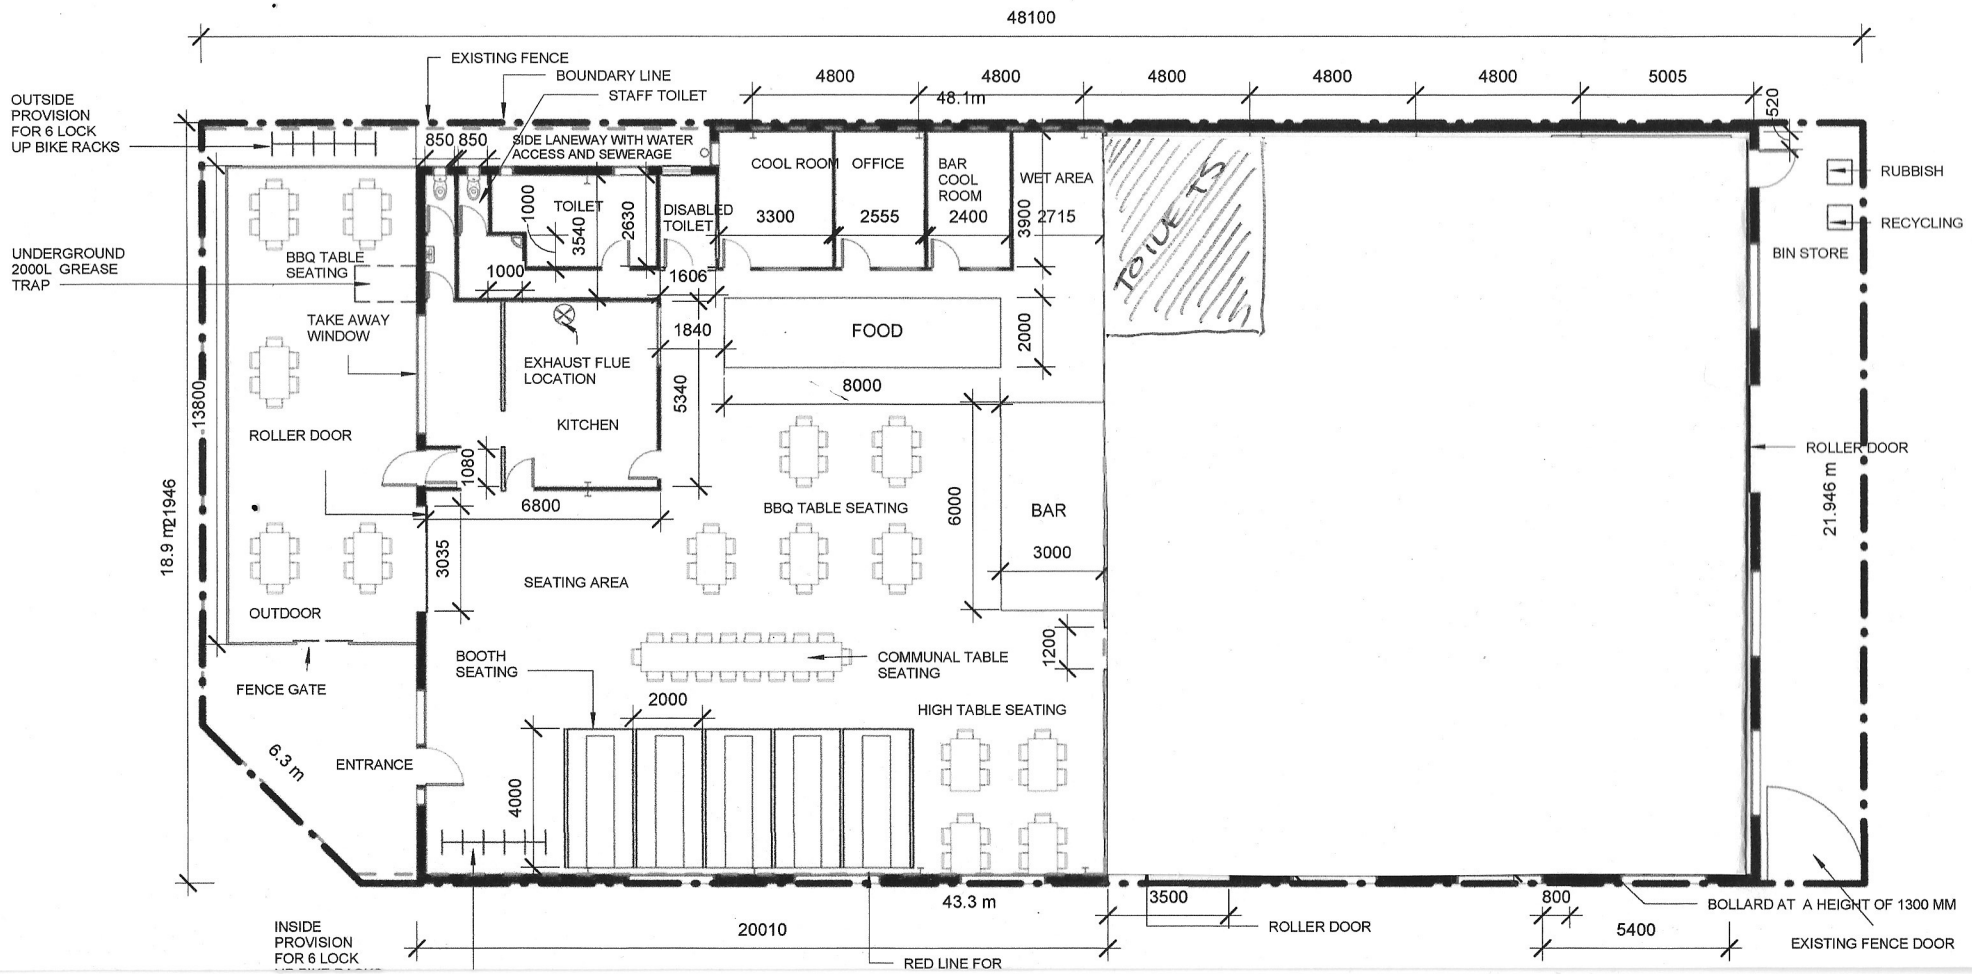
48100
EXISTING FENCE
BOUNDARY LINE
STAFF TOILET
4800
4800
4800
4800
4800
5005
48.1m
520
OUTSIDE PROVISION FOR 6 LOCK UP BIKE RACKS
850 850
SIDE LANEWAY WITH WATER ACCESS AND SEWERAGE
COOL ROOM
OFFICE
BAR COOL ROOM
WET AREA
RUBBISH
RECYCLING
BIN STORE
1000
TOILET
3540
2630
DISABLED TOILET
3300
2555
2400
3900
2715
UNDERGROUND 2000L GREASE TRAP
BBQ TABLE SEATING
1000
1606
TAKE AWAY WINDOW
1840
FOOD
2000
EXHAUST FLUE LOCATION
8000
13800
5340
KITCHEN
ROLLER DOOR
ROLLER DOOR
1080
6800
BBQ TABLE SEATING
6000
BAR
21.946 m
18.9 m
1946
3000
3035
SEATING AREA
OUTDOOR
1200
BOOTH SEATING
COMMUNAL TABLE SEATING
FENCE GATE
2000
HIGH TABLE SEATING
6.3 m
ENTRANCE
4000
43.3 m
3500
800
BOLLARD AT A HEIGHT OF 1300 MM
INSIDE PROVISION FOR 6 LOCK
20010
ROLLER DOOR
5400
EXISTING FENCE DOOR
RED LINE FOR